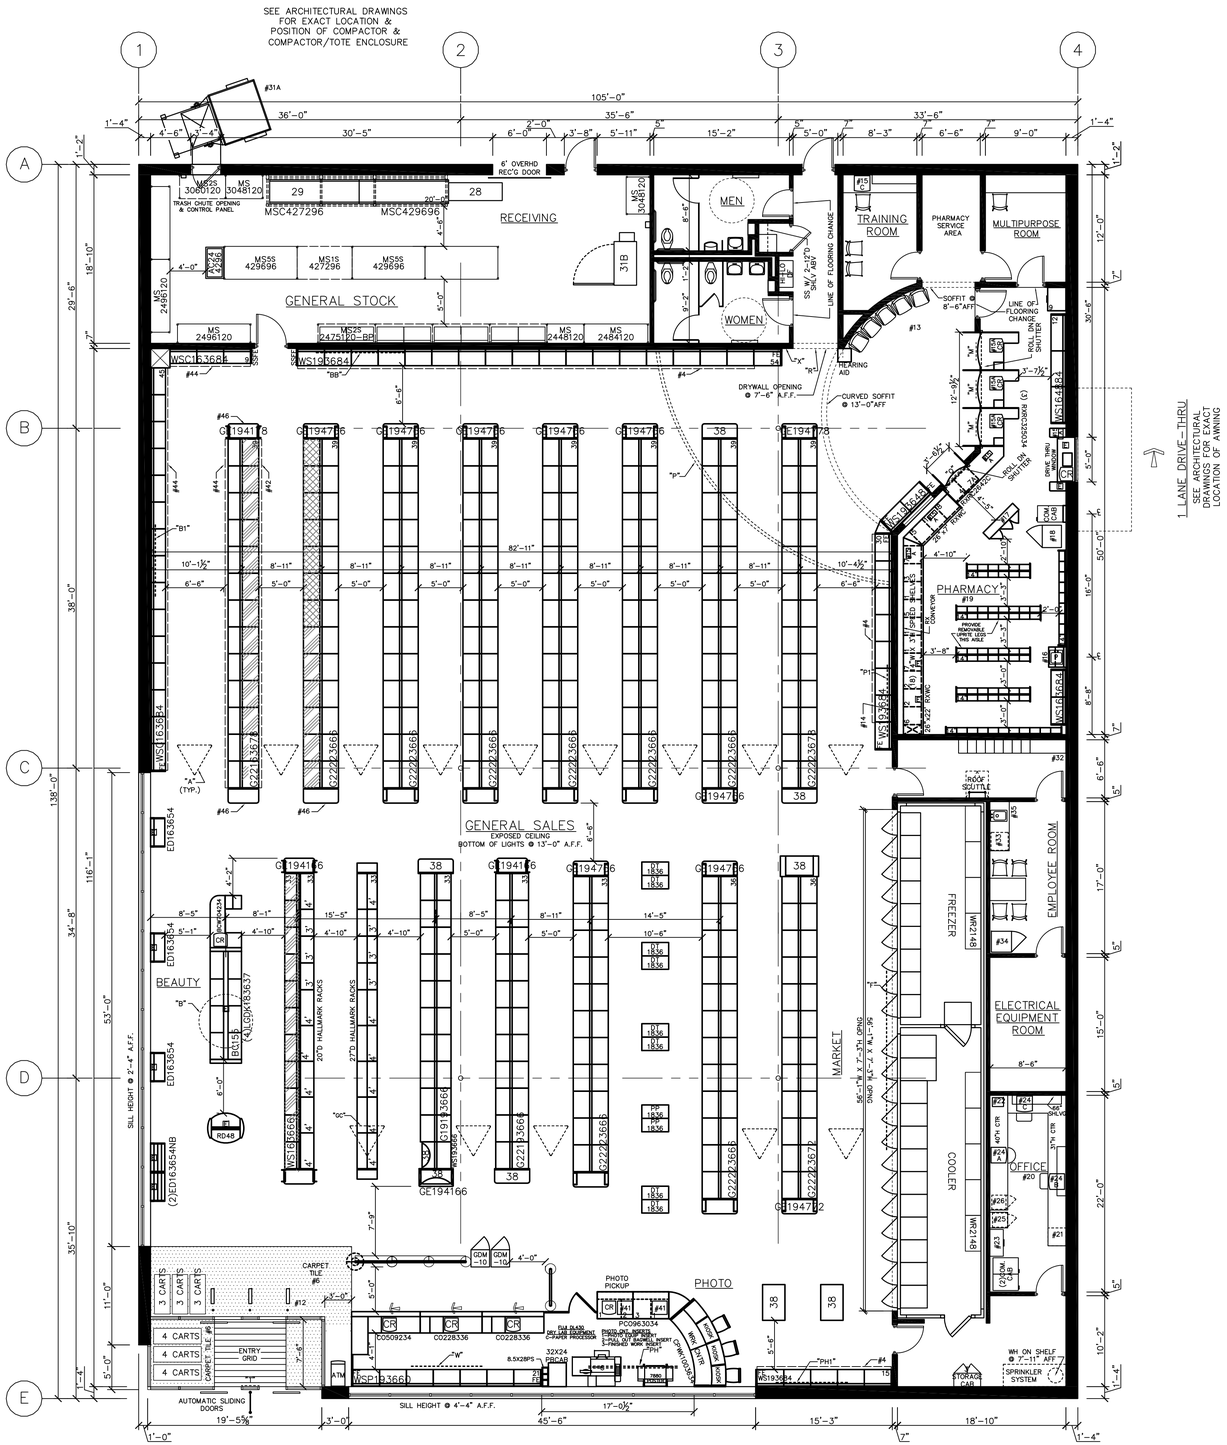

1 FIXTURE FLOOR PLAN
1/8" = 1'-0"

04-11-11 D111-01 SC
PROVIDE VESTIBULE & ENTRACE MATS PER REGIONS.

PROTOTYPE: L105138
(02-16-2011)

INTERIOR HANGING SIGNS

GENERAL SALES AREA:
SIGN "A" AISLE MARKERS
SIGN "B" BEAUTY SIGN
SIGN "B1" BEAUTY .COM SIGN
SIGN "BB" BODY & BATH SIGN
SIGN "PH" PHOTO SIGN
SIGN "PH1" PHOTO .COM SIGN (WHERE APPLICABLE)
SIGN "F" MARKET SIGN
SIGN "R" RESTROOM SIGN
SIGN "T" STORE HOURS SIGN
SIGN "GC" GREETING CARD SIGN
SIGN "D" DOWNTOWN CHECKOUT LANE #
SIGN "CA" CALIFORNIA ACCESSIBILITY SIGN (8'-0" TO TO BOTTOM OF SIGN)
SIGN "ADA" SYMBOL OF ACCESSIBILITY
SIGN "X" ADA TACTILE EXIT SIGN
SIGN "W" CHECKOUT SIGN

PHARMACY DEPARTMENT:
REFER TO FIXTURE PLAN FOR REQUIRED SIGNS
SIGN "J" PICK UP SIGN
SIGN "K" DROP OFF SIGN
SIGN "M" DROP OFF / PICK UP SIGN
SIGN "N" DROP OFF / PICK UP / CONSULTATION SIGN
SIGN "P" PHARMACY SIGN
SIGN "P1" PHARMACY .COM SIGN
SIGN "Q" CONSULTATION WINDOW
SIGN "TX" T.A.S.
*SEE STORE SPECIFIC A-121 & I-211 FOR INSTALLATION GUIDELINES AND HANGING HEIGHTS.

GENERAL NOTES

GENERAL SALES AREA:
1. PLEASE PROVIDE PROPER A.D.A. CLEARANCES ON BOTH SIDES OF ALL DOORS
2. N/A
3. N/A
4. SALES AREA CORNICE (FIXTURE MOUNTED)
5. PHOTO CORNICE (FIXTURE MTD UNLESS NOTED)
6. CARPET TILES & ENTRY GRID FURNISHED AND INSTALLED BY WALGREENS (WHEN SHOWN)
7. MASTER-BILT REACH-IN REFRIGERATION:
   MODEL TEM - ENDLESS REACH-IN REFRIGERATORS AND MODEL TEL - ENDLESS REACH-IN FREEZERS (ADD 2" AT EACH END, FOR END PANELS AND ADD FLOOR DRAIN)
   A. __ TEM-5-30: 155"W X 37 3/4"D X 80"H
   B. __ TEL-3-30: 94 1/2"W X 37 3/4"D X 80"H
      TEL-2-30: 63 1/2"W X 37 3/4"D X 80"H
   BMG/BLG SERIES - SELF CONTAINED REFRIGERATORS AND FREEZERS
   C. __ BMG-74: 78"W X 36 3/4"D X 79"H
   D. __ BLG-74: 78"W X 36 3/4"D X 79"H"
   SMB SERIES - SELF CONTAINED SLIDING DOOR REFRIGERATORS
   E. __ SMB-580: 70"W X 32 1/4"D X 76 1/2"H
   BACK-UP REFRIGERATORS AND FREEZERS
   F. __ BSD-52DRA: 55"W X 34"D X 82 1/2"H
   G. __ BSD-52DFA: 55"W X 34"D X 82 1/2"H
8. MASTER-BILT WALK-IN COOLER: 57'-7"W X 9'-8"D X 8'-6"H
   12 #1000R COOLMASTER DOORS 30" X 75" EACH AND
   9 #100FR FREEZEMASTER DOORS 30" X 75" EACH BY ANTHONY
   A. 4 DOOR(S): FOR EACH DOOR PROVIDE 4'D NYLA-TRACK SHELVING SYSTEM
   B. 8 DOOR(S): FOR EACH DOOR PROVIDE 36"D B-O-F NYLA-LITE SHELVING SYSTEM
   C. __ DOOR(S): __"D ROLLER CONVEYOR AT FLOOR LEVEL
   D. 9 DOOR(S): FOR EACH DOOR PROVIDE 27"D ANTHONY SHELVES
   E. __ DOOR(S): FOR EACH DOOR PROVIDE (2) 27"D ANTHONY SHELVES AND (4) 36"D MERCHANDISER SHELVES
   F. __ DOOR(S): __"D DOUBLE DECK ROLLER CONVEYOR
9. ICE CHEST BY VENDOR
10. CART RAILS W/ DISPLAY SHELF & SLAT WALL ABOVE
11. PROVIDE A 6"H BURNT UMBER VINYL BASE AT ALL CHECKOUTS
12. ELECTRONIC ARTICLE SURVEILLANCE SYSTEM

PHARMACY DEPARTMENT:
13. PHARMACY SEATING AREA: (5) SEATS
14. PROVIDE FRAMING FOR 3'-6"W X 7'H OPENING FOR FUTURE DROP-OFF WINDOW
15. COMPUTER TERMINAL
   15A: INTERCOM PLUS TERMINAL
   15C: TRAINING TERMINAL (IN TRAINING ROOM)
16. RX SINK AND CABINET
17. CRX CABINET
18. RX REFRIGERATOR
19. PROVIDE A CARPETED FLOOR WITH A RUBBER RUNNER. RX UNDERCOUNTER INSERTS:
   #1 - RX 3 DRAWER VIAL INSERT
   #2 - RX 3 DRAWER FILE INSERT
   #3 - RX OPEN INSERT
   #4 - RX CONSULTATION COUNTER UNIT
   #5 - RX PRINTER INSERT
   #6 - RX 5 DRAWER FILE INSERT
   #7 - RX OPEN INSERT WITH CPU SHELF (39"H CNTR)
   #7A - RX OPEN INSERT WITH CPU SHELF (34"H CNTR)
   #8 - RX OPEN CABINET (39"H CNTR)
   #9 - RX 10 DRAWER FILE CABINET

OFFICE:
20. PROVIDE POLISHED CONCRETE FLOOR & VINYL WALLCOVERING
21. UNDER COUNTER SHELF UNIT
22. PRINTER
23. LATERAL FILE
24. OFFICE COMPUTERS
   24A: P.O.S. TERMINAL
   24B: AS400 TERMINAL
   24C: OFFICE P.C.
25. TILL LOCKER
26. SAFE
27. (NOT USED)

STOCKROOM:
28. NEST-A-FLEX CONVEYOR
29. GRAVITY CONVEYOR
30. POWER ROLLER CONVEYOR
31. SEE ARCHITECTURAL DRAWINGS FOR EXACT LOCATION & POSITIONING OF COMPACTOR
   31A: TRASH COMPACTOR
   31B: BALER
   31C: CARDBOARD COMPACTOR

EMPLOYEE ROOM:
32. EMPLOYEE LOCKERS: (1) 48" W COAT LOCKER W/ PERFORATED DOORS, (6) 6 TIER BOX LOCKERS & (2) ADA LOCKERS W/ SAFETY VIEW DOORS
33. 5'-6"W X 2'-2"D EMPLOYEE COUNTER W/ (1) CABINET
34. EMPLOYEE ROOM REFRIGERATOR (PROVIDE 32" CLEARANCE WHEN NEXT TO COUNTER)
35. EMPLOYEE ROOM SINK (IN COUNTER)
36. (NOT USED)

MISCELLANEOUS:
37. "E" - ELECTRICAL OUTLET FOR FUTURE USE
38. VENDOR RACKS: REMOVE BASE DECK & SHOES; (END PANEL TO REMAIN)
39. PROVIDE OPENING FOR ONE-WAY GLASS (SEE INTERIOR ELEVATION FOR LOCATION)
40. NEWSPAPER RACK BY VENDOR
41. PICTURE CARE PLUS TERMINAL

BEAUTY:
42. LIT SKIN CARE HEADER
43. N/A
44. LIT COSMETICS HEADER
45. LIT GONDOLA END PANEL & FROSTED SHELVES
46. SOLID WHITE BACK PANEL TO BE PROVIDED BY METAL VENDOR

PROJECT DATA

TYPE		GENERAL SALES	■	MARKET	■
NEW LOCATION	■	PHARMACY	■	SECURITY	1
NEW LOCATION EXIST'G BLDG	□	PHOTO	■	24 HOUR STORE	□
REMODEL	□	LIQUOR	□	OTHER	□

SQUARE FOOT AREA SUMMARY

DEPARTMENT		SALES	STOCK	SERVICE	TOTAL EXIST'G	TOTAL NEW
GEN SALES	NEW	8909	1669	1624		12,202
	EXIST'G					
MARKET	NEW	900				900
	EXIST'G					
RX	NEW	728				728
	EXIST'G					
RX WAIT'G	NEW	345				345
	EXIST'G					
PHOTO	NEW	315				315
	EXIST'G					
LIQUOR	NEW					
	EXIST'G					
BSMT	NEW					
	EXIST'G					
2ND FLOOR	NEW					
	EXIST'G					
TOTAL NEW		11,197	1669	1624		14,490
TOTAL EXST'G						

TOTAL AREA: FIRST FLOOR 14,490 SQ.FT.
TOTAL AREA: OTHER LEVELS 0 SQ.FT.
GROSS AREA INCLUDING ALL DEPARTMENTS & ALL LEVELS: 14,490 SQ.FT.
RX SHELVING LINEAL FEET: 89 LN.FT.

PROPOSED TOTAL BY LIN FT

	1358 LN. FT.
FRONT WALL SHELVING	36 LN. FT.
BEAUTY WALL SHELVING	45 LN. FT.
REMAINING WALL SHELVING (BACK & SIDE WALL, RX SEATING)	93 LN. FT.
BACK GONDOLAS	624 LN. FT.
FRONT GONDOLAS	375 LN. FT.
HALLMARK SHELVING	99 LN. FT.
BEAUTY PROMO	33 LN. FT.
COOLERS	30 LN. FT.
FREEZERS	23 LN. FT.

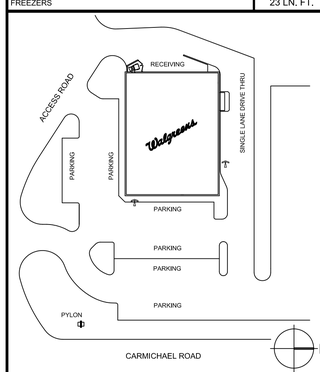

KEY PLAN
NOT TO SCALE

FOR REFERENCE ONLY: SEE CONTRACT DOCUMENTS FOR DETAILED SITE PLAN

* A.D.A DOOR CLEARANCES

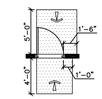

*ACCESSIBLITY REQUIREMENTS MAY VARY WITH LOCAL JURISDICTIONS & APPROACH TO DOOR SWING

FIXTURE LEGEND

G GONDOLA (EA. SIDE)	18 D.	36 W.	66" H.	ALL OTHER FIXTURES ARE TYPICALLY CALLED OUT DEPTH BY WIDTH, EXAMPLE:
GE GONDOLA END	18 D.	39 W.	66" H.	
WS WALL SHLVG	18 D.	36 W.	84" H.	DT DISPLAY TABLE 30 D. 48 W.

*DOES NOT INCLUDE STANDARDS, WOOD GROUNDS OR FINISHED END PANELS

EXECUTIVE APPROVAL		DATE
VICE PRESIDENT FACILITIES DEVELOPMENT	PROTOTYPE	
CORPORATE OPERATIONS VICE PRESIDENT		
MARKET VICE PRESIDENT		
REVIEWED BY:	TBG 04/11/11	A. HOLUBETZ 04/07/11

I HEREBY CERTIFY THAT THIS PLAN AND SPECIFICATION WAS PREPARED BY ME OR UNDER MY DIRECT SUPERVISION AND THAT I AM A DULY REGISTERED ARCHITECT OR ENGINEER UNDER THE LAWS OF THE STATE OF WISCONSIN AS SIGNIFIED BY MY HAND AND SEAL.

NO.	DATE	BY	DESCRIPTION

REVISIONS

FIXTURE FLOOR PLAN
PROJECT ID: N107515
STORE NUMBER 15121
WALGREENS
NWC CARMICHAEL & ACCESS
HUDSON, WISCONSIN

FILE NAME: 15121-D111-01-07APR11
DRAWN BY: S. COUGHLIN
DATE: 04/07/11
REVIEWED:

D-111